



£425,000 | Freehold

Wyatt Way, Oundle, Northamptonshire, PE8 4HE





Key Features & Description

- No Forward Chain
- En-Suite Shower Room
- Low Maintenance Garden
- Garage
- Driveway
- Two Reception Rooms
- Cloakroom
- Utility Room
- Cul-de-Sac Location

A four-bedroom detached home situated in a desirable cul-de-sac in the market town of Oundle. The property benefits from a driveway, single garage, two reception rooms, conservatory, en-suite shower room, cloakroom and utility room.

Upon entering, the hallway leads through to the kitchen, which is bright and neutrally presented, with a gas hob, tiled splashbacks and a window overlooking the garden. The kitchen connects to a practical utility room with a door providing access to the garden.



The dining room offers space for entertaining, while the dual-aspect living room features a large bay window to the front and French doors opening onto the garden. This room also connects to the conservatory. A cloakroom completes the ground floor.


Upstairs, there are four bedrooms, three doubles and one single. The main bedroom is dual aspect and benefits from fitted wardrobes and an en-suite shower room. A family bathroom serves the remaining bedrooms.

Outside, the property has a well-maintained garden, a driveway providing parking for two cars and a single garage.

Neutrally presented throughout, the property is offered with no forward chain.



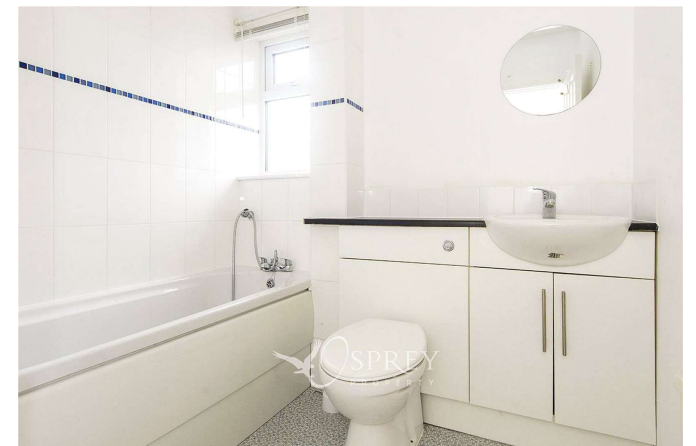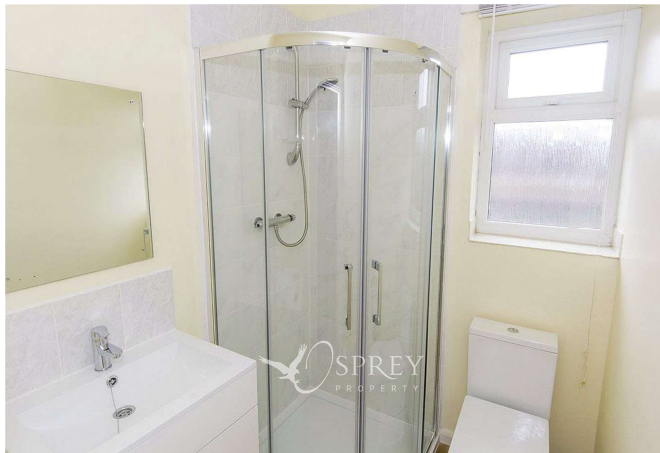

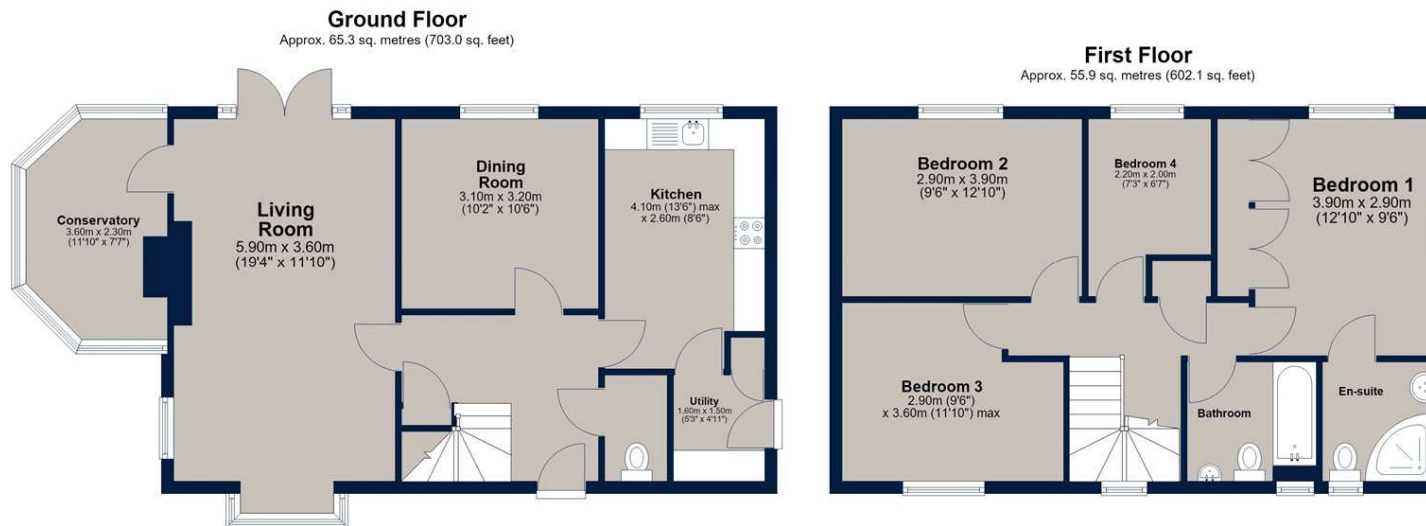

Total area: approx. 121.2 sq. metres (1305.1 sq. feet)

Plan is for illustration purposes only and may not be representative of the property. Plan is not to scale. Plan produced by M-Photo. www.m-photo.pro
Plan produced using PlanUp.

Important Notice

We have prepared these property particulars as a general guide to a broad description of the property. They are not intended to constitute part of an offer or contract. We have not carried out a structural survey and the services, appliances and specific fittings have not been tested. All photographs, measurements, floorplans and distances referred to are given as a guide only and should not be relied upon for the purchase of carpets or any other fixtures or fittings. Lease details, service charges and ground rent (where applicable) and council tax are given as a guide only and should be checked and confirmed by your Solicitor prior to exchange of contracts. The copyright of all details, photographs and floorplans remain exclusive to Osprey Property.



Osprey Oundle Sales
6 Crown Court, Market Place, Oundle PE8 4BQ
T: 01832 272225 |
osprey-property.co.uk